Exhibit A

RECEIVED
AUG 18 2016
COMMUNITY DEVELOPMENT
FAUQUIER COUNTY, VA

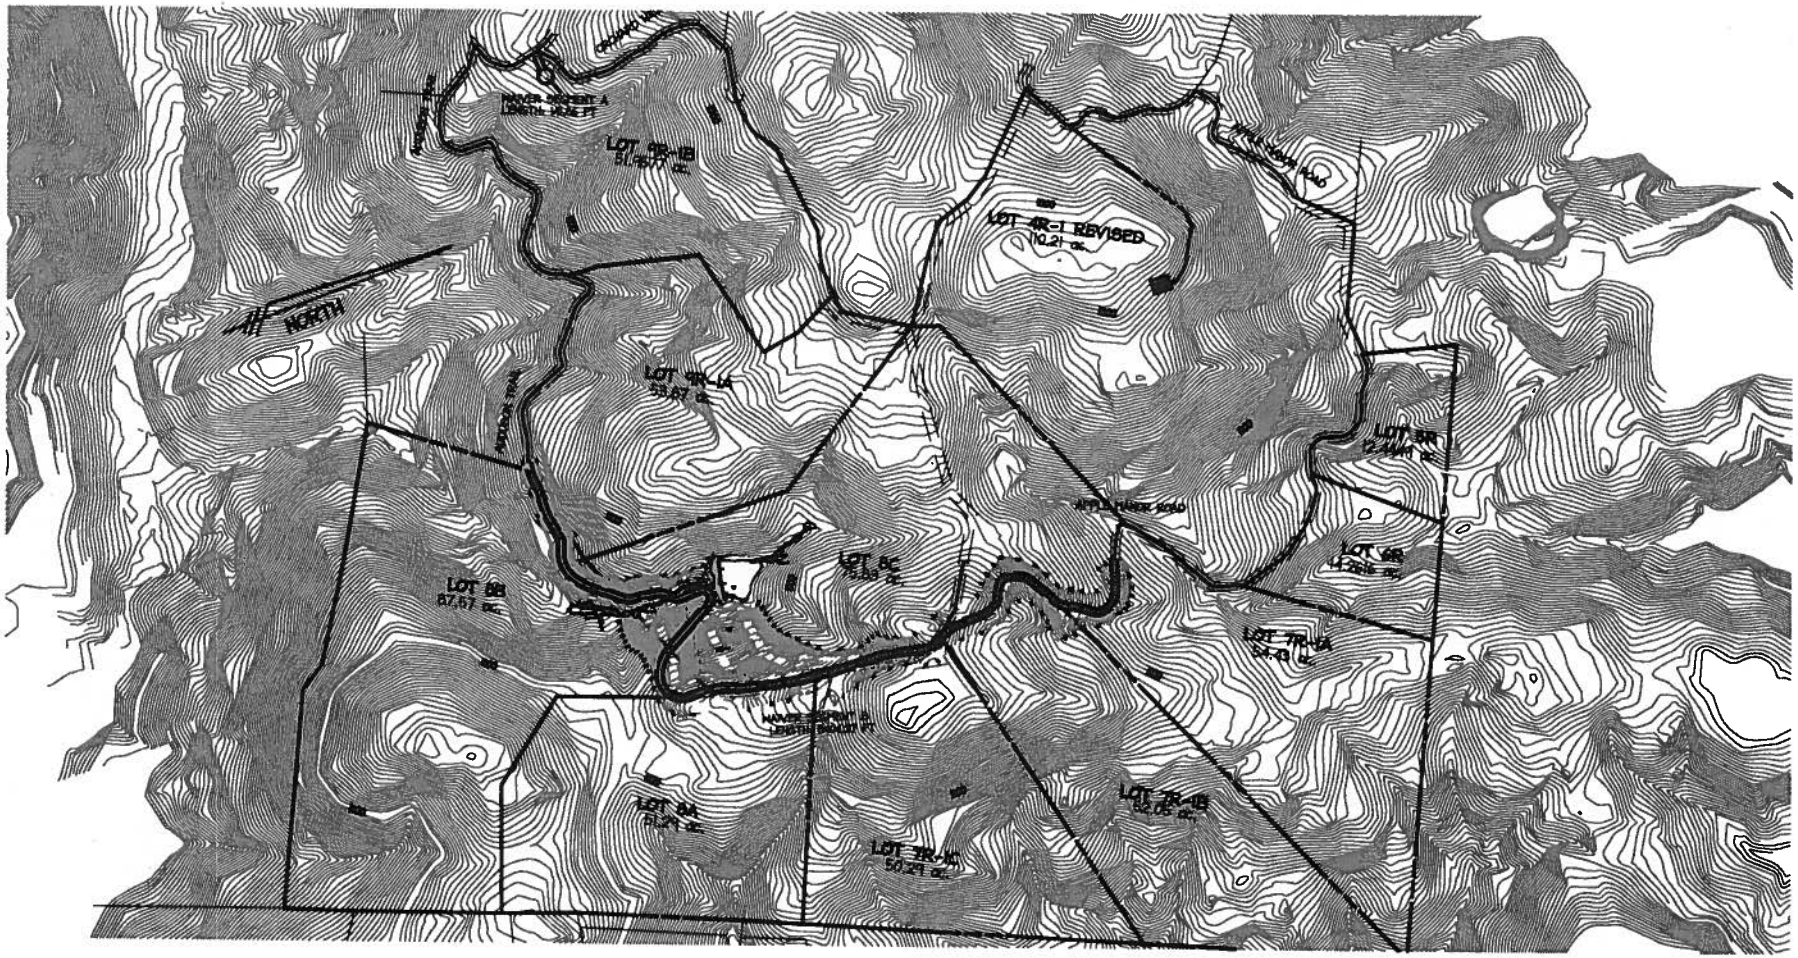

PLAT SHOWING
APPLE MANOR
PRIVATE TO PRIVATE STREET WAIVER EXHIBIT

CARSON ASHLEY
ENGINEERS . SURVEYORS . PLANNERS
45 Main Street · First Floor · Warrenton, Virginia 20186
Phone: (540) 347-9191 · Fax: (540) 349-1905
www.carson-ashley.com

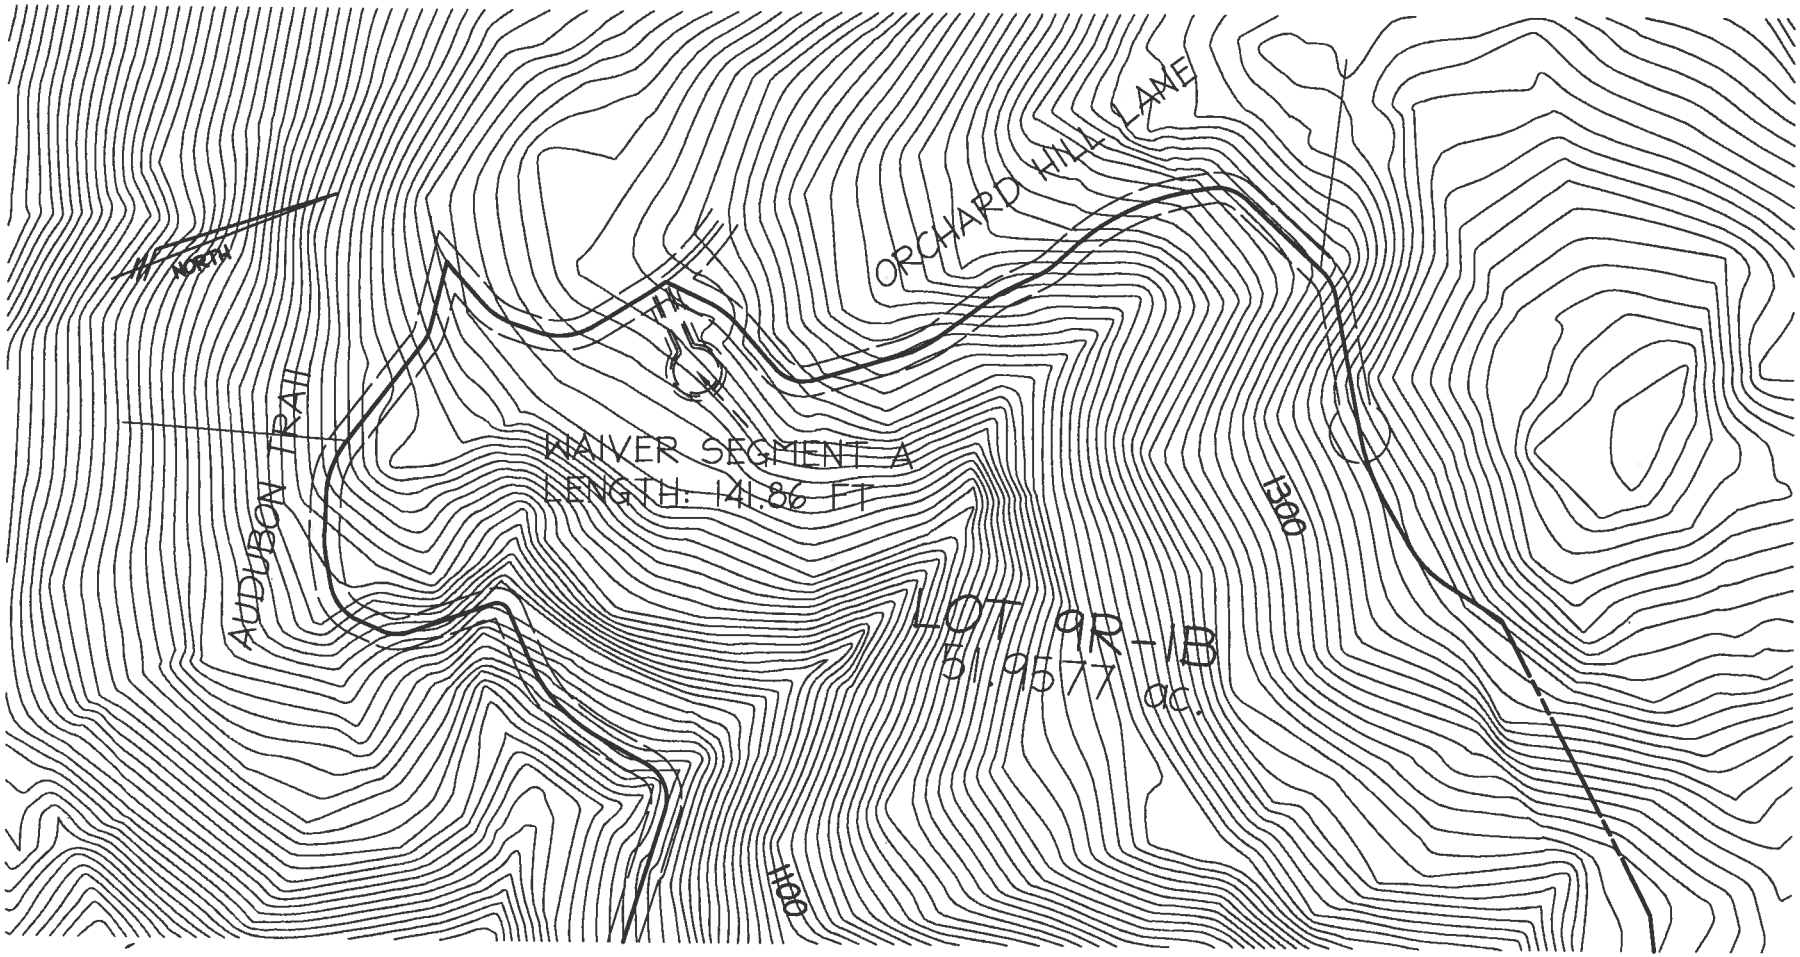

200 100 0 200 400
SCALE IN FEET

PLAT SHOWING
APPLE MANOR
PRIVATE TO PRIVATE STREET WAIVER EXHIBIT

CARSON ASHLEY
ENGINEERS . SURVEYORS . PLANNERS
45 Main Street · First Floor · Warrenton, Virginia 20186
Phone: (540) 347-9191 · Fax: (540) 349-1905
www.carson-ashley.com

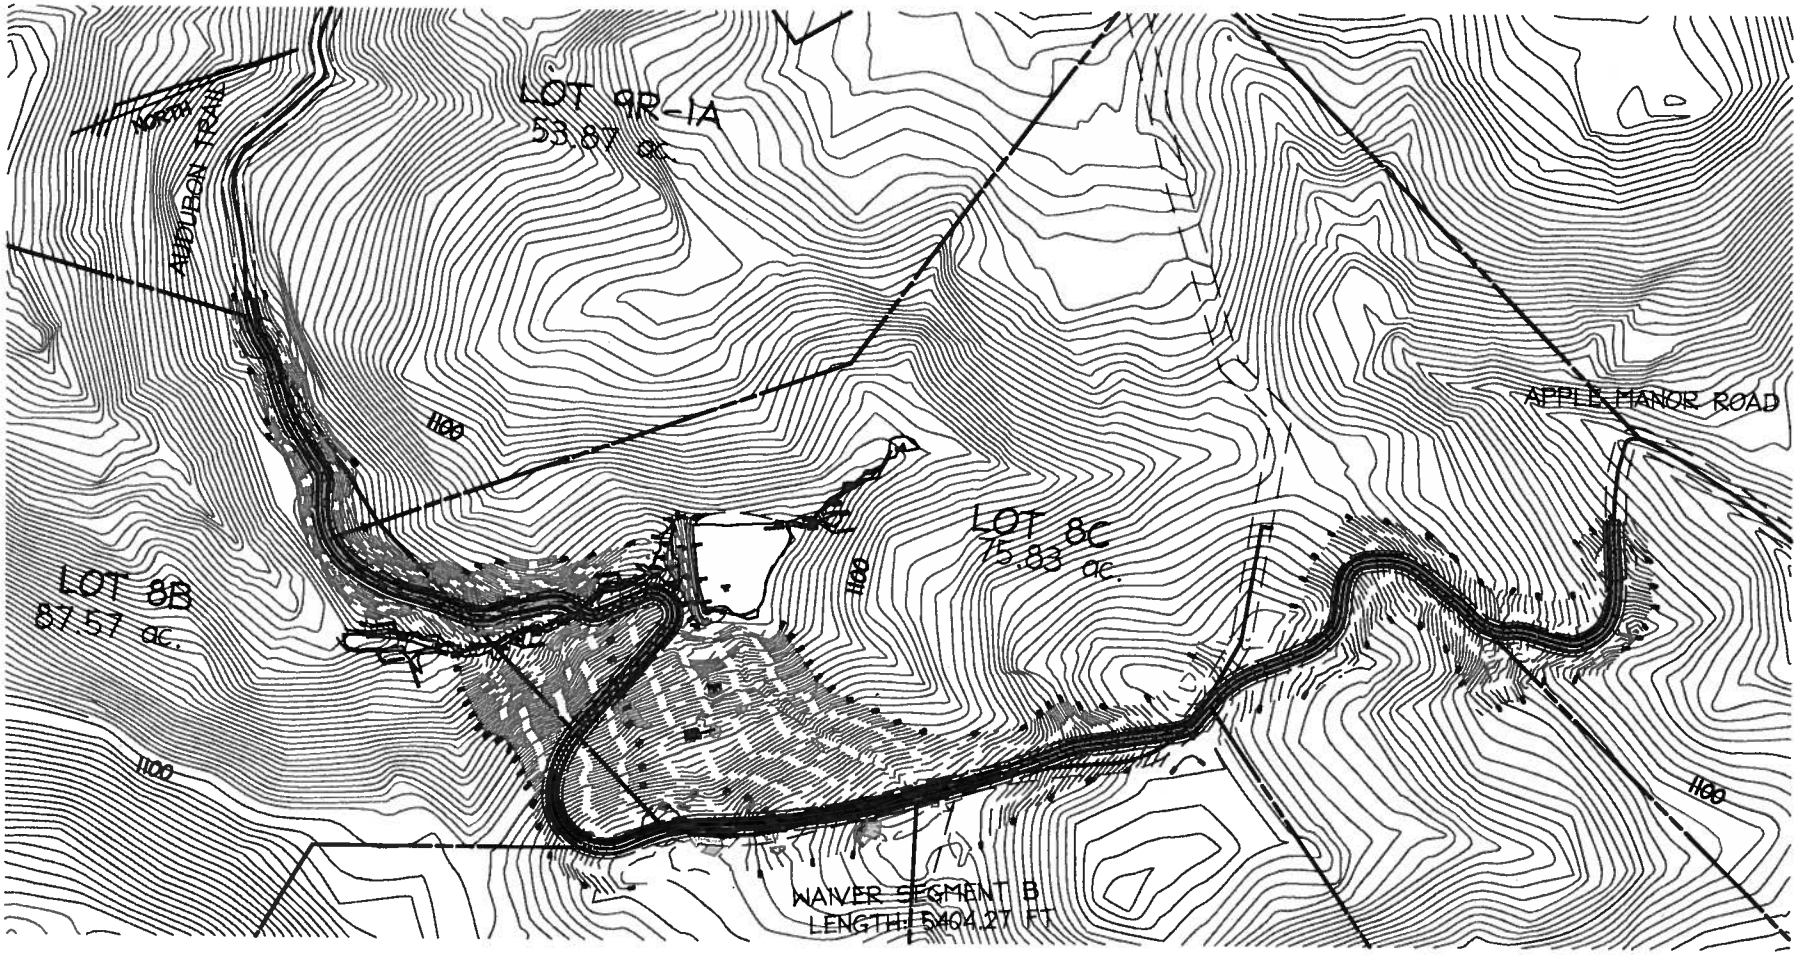

300 150 0 300 600
SCALE IN FEET

PLAT SHOWING
APPLE MANOR
PRIVATE TO PRIVATE STREET WAIVER EXHIBIT

CARSON ASHLEY
ENGINEERS . SURVEYORS . PLANNERS
45 Main Street · First Floor · Warrenton, Virginia 20186
Phone: (540) 347-9191 · Fax: (540) 349-1905
www.carson-ashley.com